


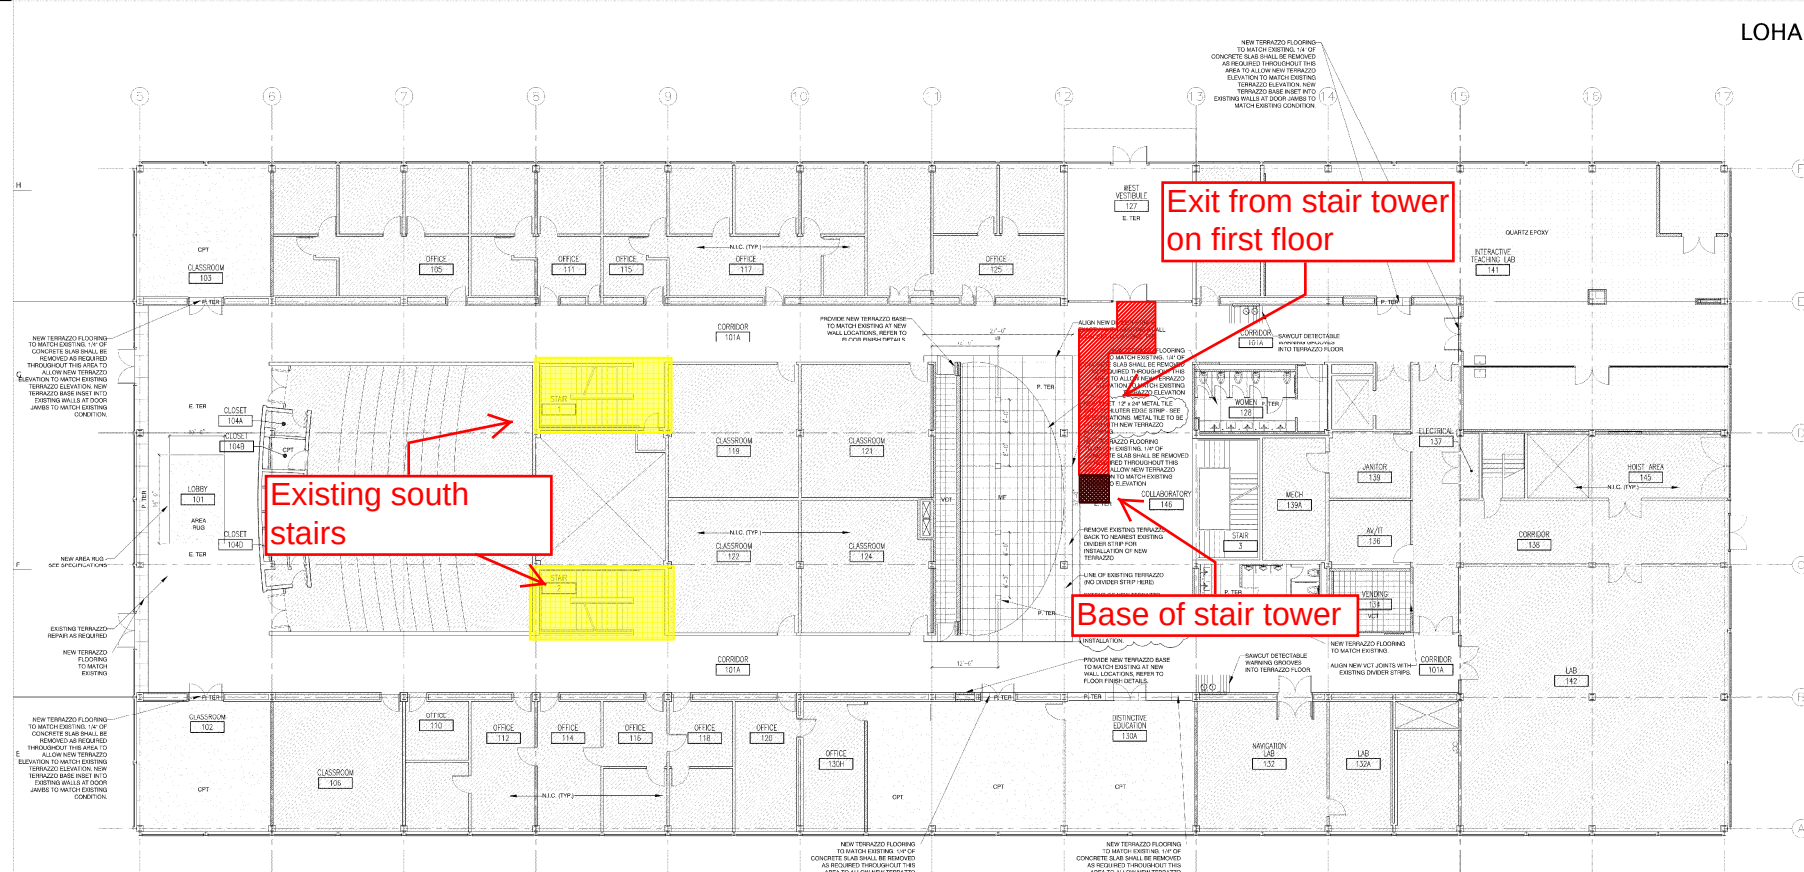

1 FIRST FLOOR FINISH PLAN
SCALE: 1/8" = 1'-0"



GENERAL NOTES:
3. PATCH, REPAIR, AND PREP ALL WALLS PRIOR TO FINISHING. REFER TO SPECIFICATIONS.
4. PROVIDE 1 COAT OF PRIMER AND 2 FINISH COATS OF PAINT AT EACH PARTIAL AREA TO SPECIFICATIONS.
5. REFER TO THE SPECIFICATIONS FOR MARKER BOARD AND MARKER BOARD.
KEY:

RM. #	ROOM NAME	FLOOR	BASE	WALL	CEILING	REMARKS
1	STAIR 1	F	TERRAZZO TO REMAIN	PT. 1	PT. 3	STAIR STRINGERS AND HANDRAILS TO BE PAINTED PT. 5
2	STAIR 2	F	TERRAZZO TO REMAIN	PT. 1	PT. 3	STAIR STRINGERS AND HANDRAILS TO BE PAINTED PT. 5
3	STAIR 3	F	TERRAZZO TO REMAIN	PT. 1	PT. 3	STAIR STRINGERS AND HANDRAILS TO BE PAINTED PT. 5
101	LOBBY	F	TERRAZZO TO REMAIN	PT. 1	ACT	10' X 10' AREA RUG, REFER TO SPECIFICATIONS
101A	CORRIDOR	CPT	PT. 1	ACT		
102	CLASSROOM	CPT	PT. 1	ACT		
103	CLASSROOM	CPT	PT. 1	ACT		
104B	CLOSET	CPT	PT. 1	ACT		
127	WEST VESTIBULE	F	TERRAZZO TO REMAIN	PT. 1	ACT	
128	WOMEN	TER	CT	PT. 3		
129	MEN	TER	CT	PT. 3		
134C	OFFICE	CPT	PT. 2	ACT		
141	INTERACTIVE TEACHING LAB	Q	PT. 2	ACT		
146	COLLABORATORY	VCT, ST. FIN.	PT. 1, PT. 2, PT. 3	ACT, PT. 1		

RETTALIATA ENGINEERING CENTER
ILLINOIS INSTITUTE OF TECHNOLOGY
10 WEST 32ND STREET
CHICAGO, ILLINOIS 60616
PROJECT NUMBER: 13200

FIRST FLOOR FINISH PLAN

A1.5

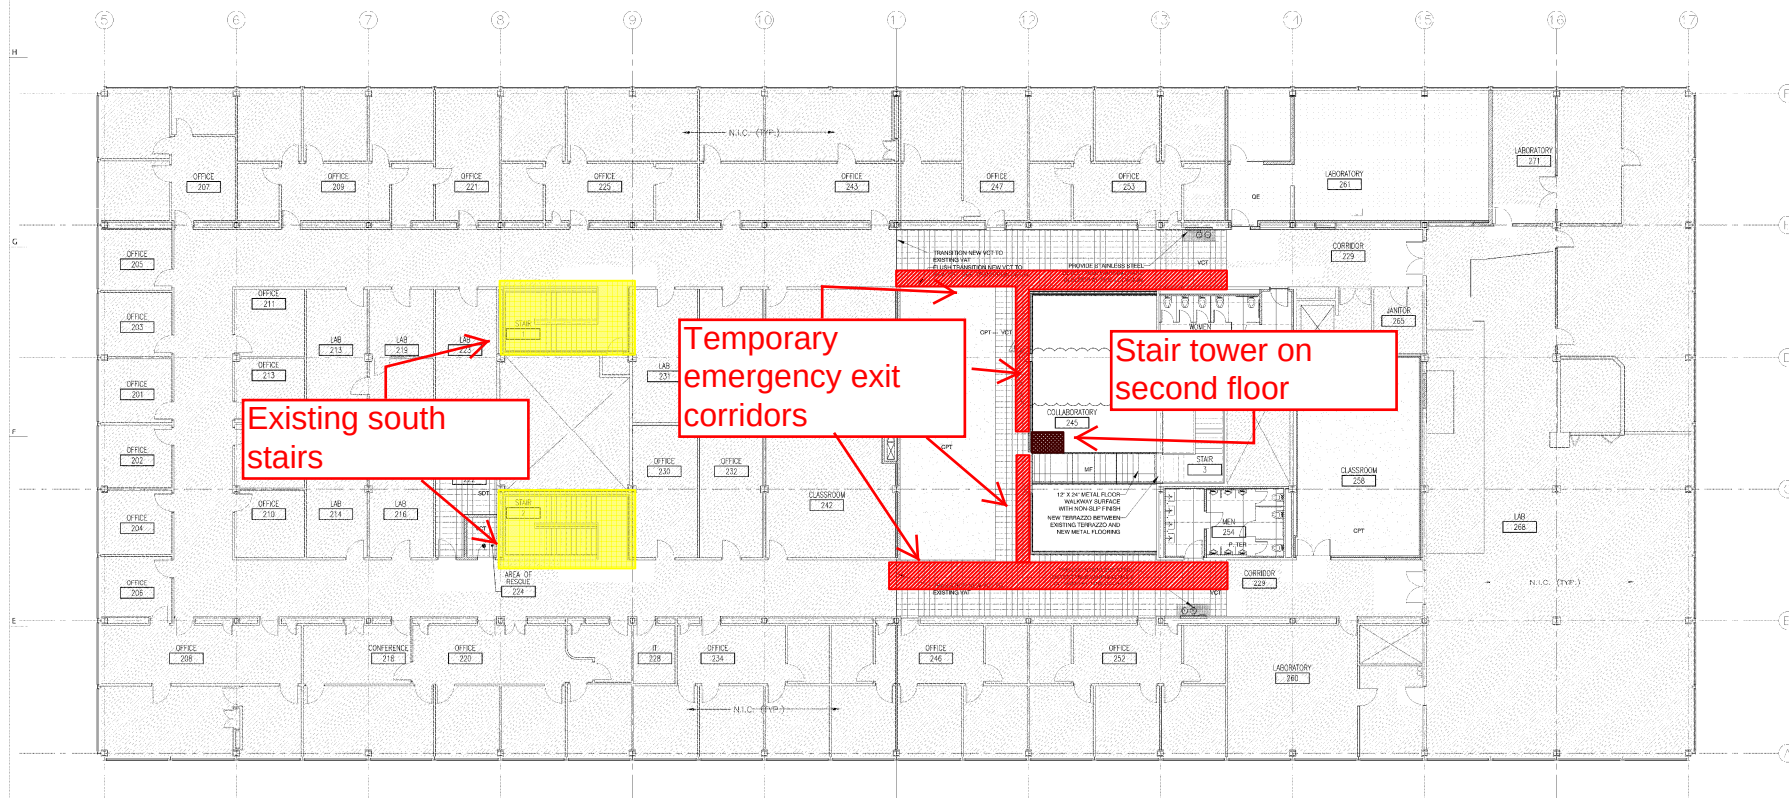

1 SECOND FLOOR FINISH PLAN
SCALE: 1/8" = 1'-0"



Temporary
emergency exit
corridors

Stair tower on second floor

Existing south stairs

ILLINOIS INSTITUTE OF TECHNOLOGY
Owner

ARMOUR COLLEGE OF ENGINEERING
Tenant

HARBOE ARCHITECTS, PC
Historical Consultant

TERRA ENGINEERING, LTD.
Civil Engineers

PRASSAS LANDSCAPE STUDIO
Landscape Architect

FOREFRONT STRUCTURAL ENGINEERS
Structural Engineers

CCJM ENGINEERS, LTD.
MEP/FP Engineers

STUTZKI ENGINEERING
Glass Engineers



9	6/16/14	CONSTRUCTION
8	5/23/14	ISSUED FOR PERMIT
7	4/4/14	BID / PERMIT
6	3/19/14	HOLLOW METAL DOOR BID
5	1/31/14	PRELIMINARY PRICING
4	11/8/13	50% CD ISSUE
3	10/11/13	GLAZING BIDS
2	9/23/13	DESIGN DEVELOPMENT
1	8/5/13	SCHEMATIC DESIGN
REV.	DATE	ISSUE

**RETTALIATA
ENGINEERING CENTER**
ILLINOIS INSTITUTE OF TECHNOLOGY
10 WEST 32ND STREET
CHICAGO, ILLINOIS 60616
PROJECT NUMBER: 13

PROJECT NUMBER:

13200

SECOND FLOOR FINISH PLAN

A1.6

RETTALIA ENGINEERING CENTER						
RM. #	ROOM NAME	FLOOR	BASE	WALL	CEILING	REMARKS
1	STAIR 1	6. TERRAZZO TO REMAN	6. TERRAZZO TO REMAN	PT-1	PT-3	STAIR STRINGER AND HANDRAIL AND WALLS BE PAINTED PT-5
2	STAIR 2	6. TERRAZZO TO REMAN	6. TERRAZZO TO REMAN	PT-1	PT-3	STAIR STRINGER AND HANDRAIL AND WALLS BE PAINTED PT-5
3	STAIR 3	6. TERRAZZO TO REMAN	6. TERRAZZO TO REMAN	PT-1	PT-3	STAIR STRINGER AND HANDRAIL AND WALLS BE PAINTED PT-5
222	IT ONLINE	NOT	IB	PT-2	ACT	
224	AREA OF RESCUE	VCT	IB	PT-1		
229	CORRIDOR	VCT	IB	PT-1	DISTING TO REMAN	DETACHED BURNING WALLS AS PER PLAN
242A	OFFICE	DISTING TO REMAN	MATCH DISTING. BSM	MATCH DISTING. BSM	DISTING TO REMAN	
255	WOMEN	TER	TER	CT	PT-3	
258	CLASSROOM	CPT	IB	PT-2	ACT	
261	LABORATORY	DE	IB	PT-3	ACT	

GENERAL NOTES:

1. TERRAZZO DIVIDER STRIPS TO BE 1/8" THICK MILL-FINISHED ZINC (SILVER)
2. ALL TERRAZZO DIVIDER STRIPS ARE TO BE ALIGNED WITH EXISTING DIVIDER STRIPS AT TRANSITIONS BETWEEN NEW AND EXISTING TERRAZZO.
3. PATCH, REPAIR, AND PRIME ALL WALLS PRIOR TO PAINTING. REFER TO SPECIFICATIONS.
4. PROVIDE 1 COAT OF PRIMER AND 3 FINISH COATS OF PAINT AT EACH PARTIAL REFER TO SPECIFICATIONS.
5. REFER TO THE SPECIFICATIONS FOR WANNER BOARDS AND WANNER BOARD ACCESSORIES.
6. REFER TO ROOM FINISH SCHEDULE FOR SPECIFICATIONS.
7. REFER TO SPECIFICATIONS MANUAL FOR ROOM FINISH SPECIFICATIONS.
8. REFER TO FLOOR TRANSITION DETAILS SHEET A2.2.

KEY:

- PVC - CARPET TILE
 CT - CERAMIC TILE
 ET - EXISTING TERRAZZO TO REMAIN
 FP - FELT PANEL
 MB - METAL BASE
 MF - METAL FLOOR
 ML - METAL CEILING
 PT - PLUMB
 QE - QUARTZ EPOXY
 RB - RUBBER BASE
 TER - TERRAZZO
 VCT - VINYL COMPOSITION TILE
 SST - STATIC DISSIPATIVE TILE
 ACT - ACOUSTICAL CEILING TILE